


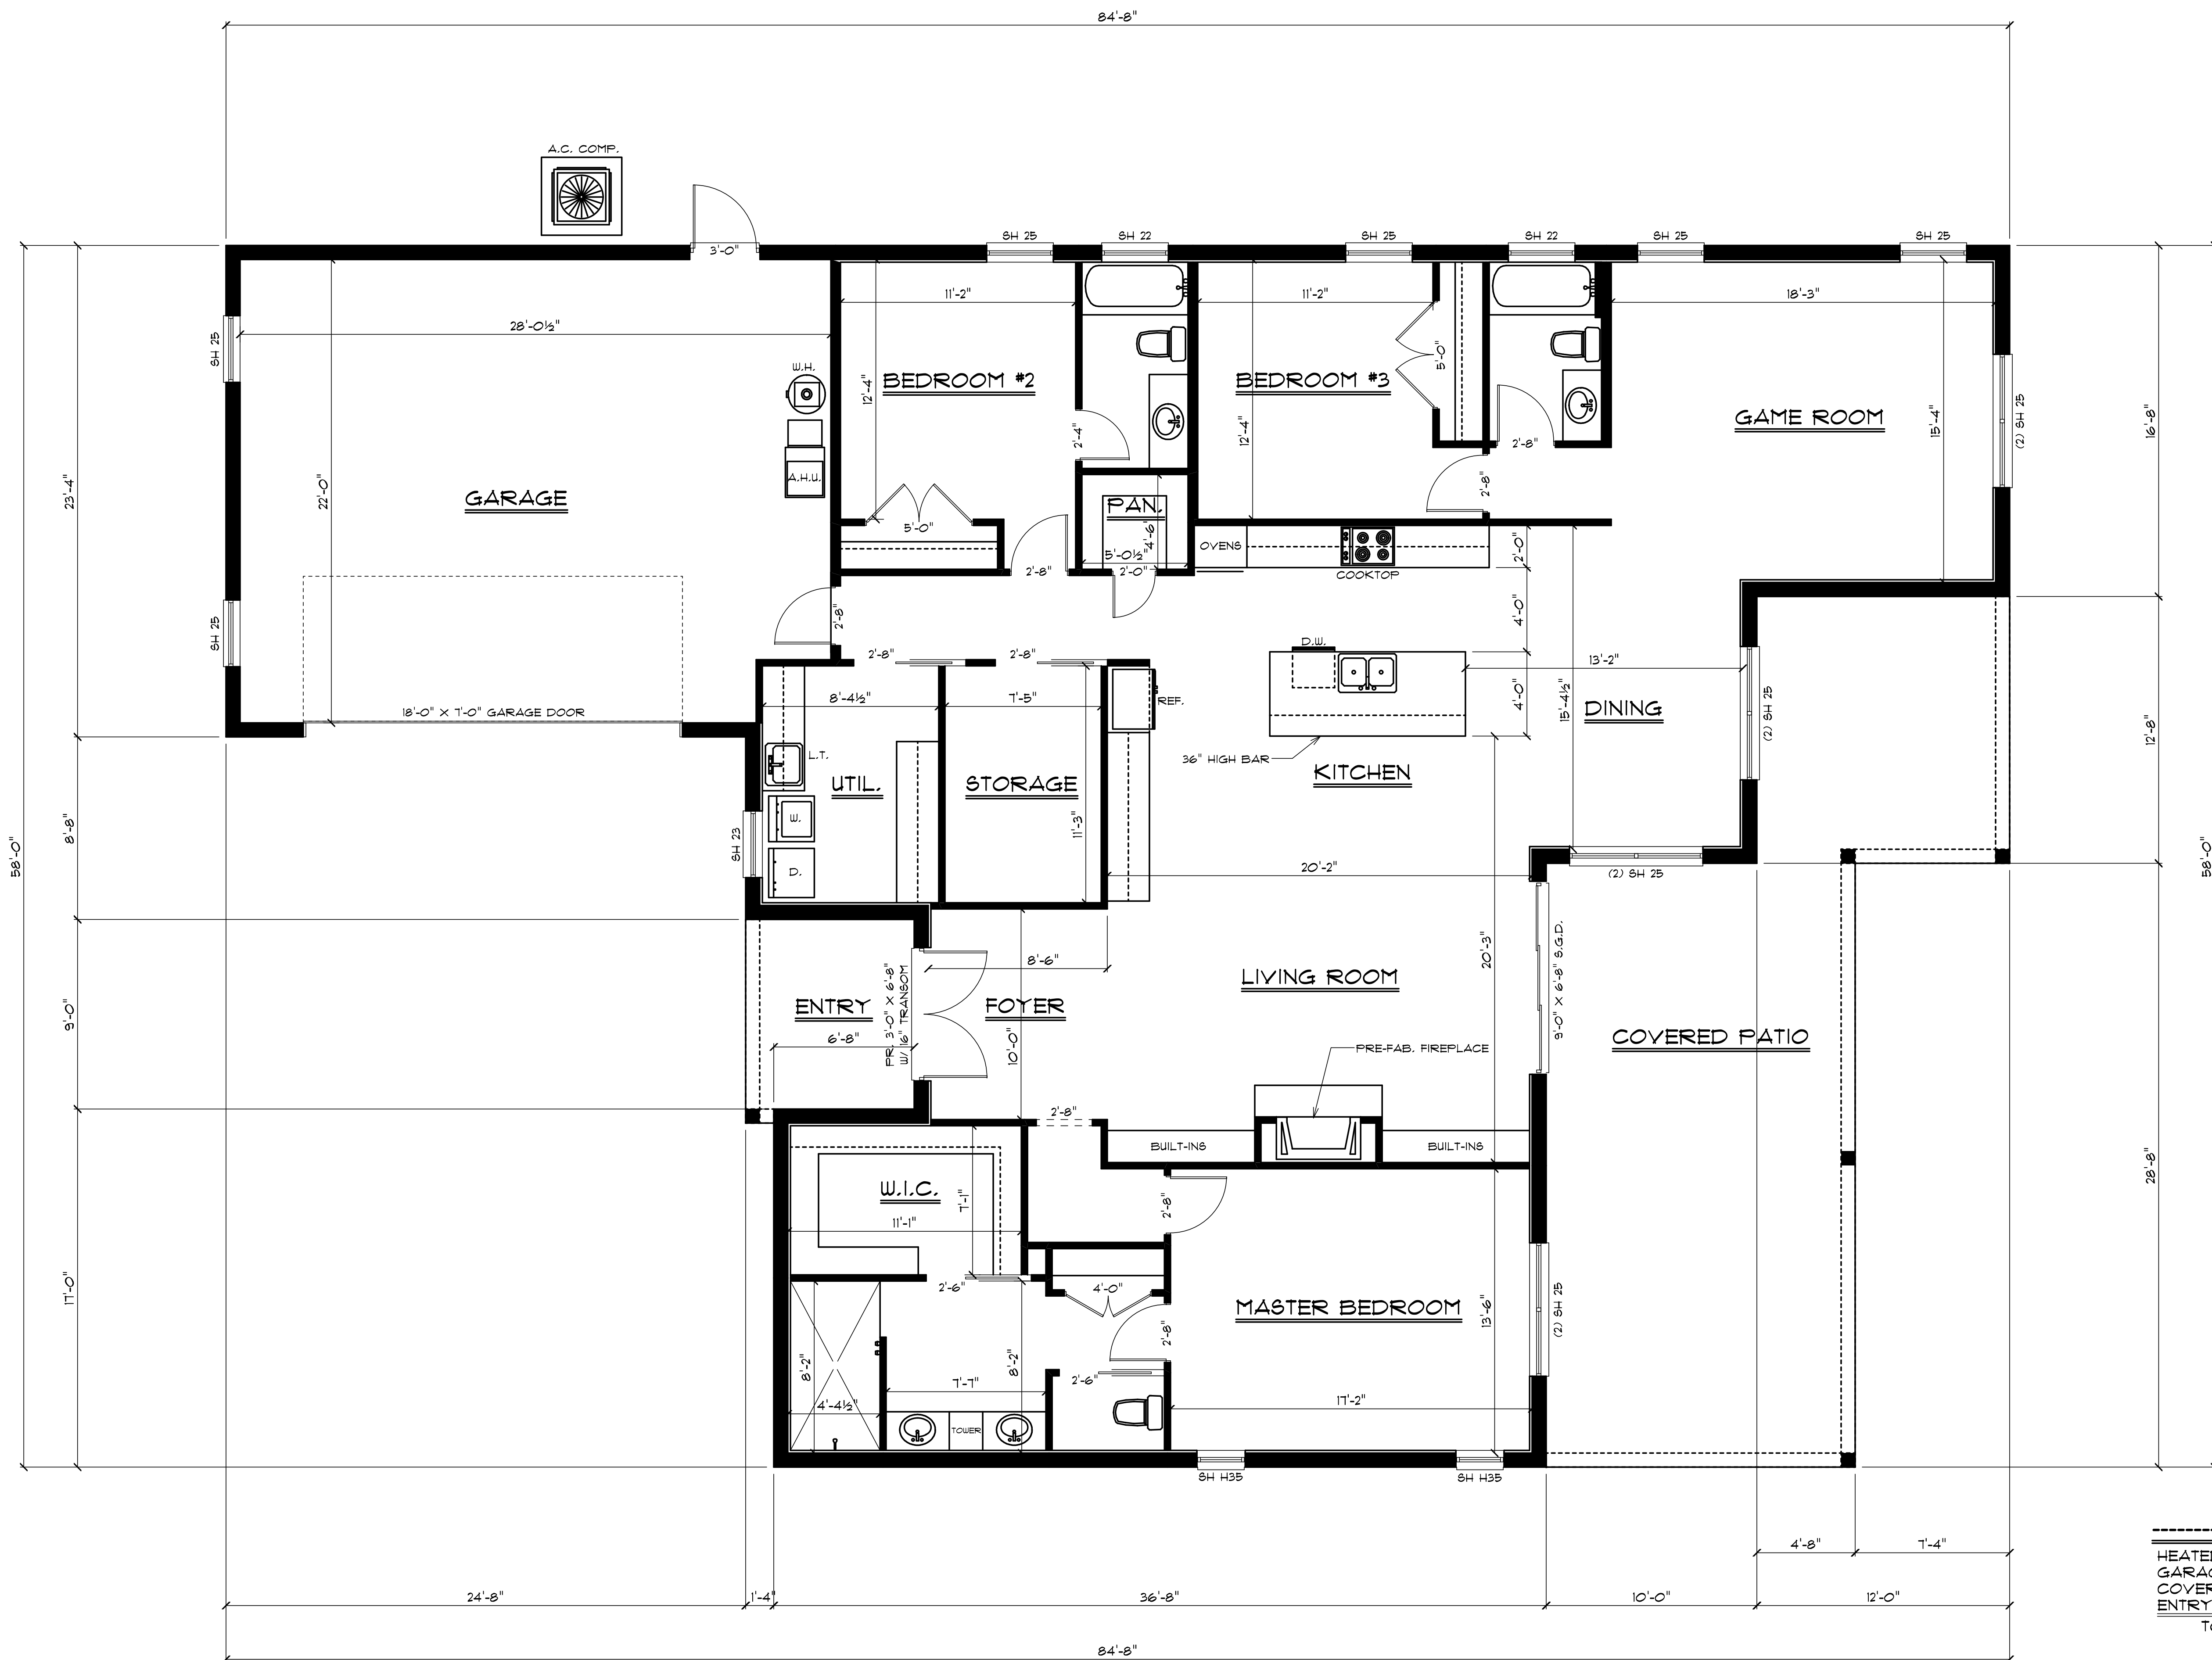

-----FOOTAGES-----	
HEATED & COOLED-----	2522 S.F.
GARAGE-----	656 S.F.
COVERED PATIO-----	572 S.F.
ENTRY-----	73 S.F.
TOTAL UNDER ROOF-----	3823 S.F.

-----FLOOR PLAN-----
SCALE: 1/4" = 1'-0"