


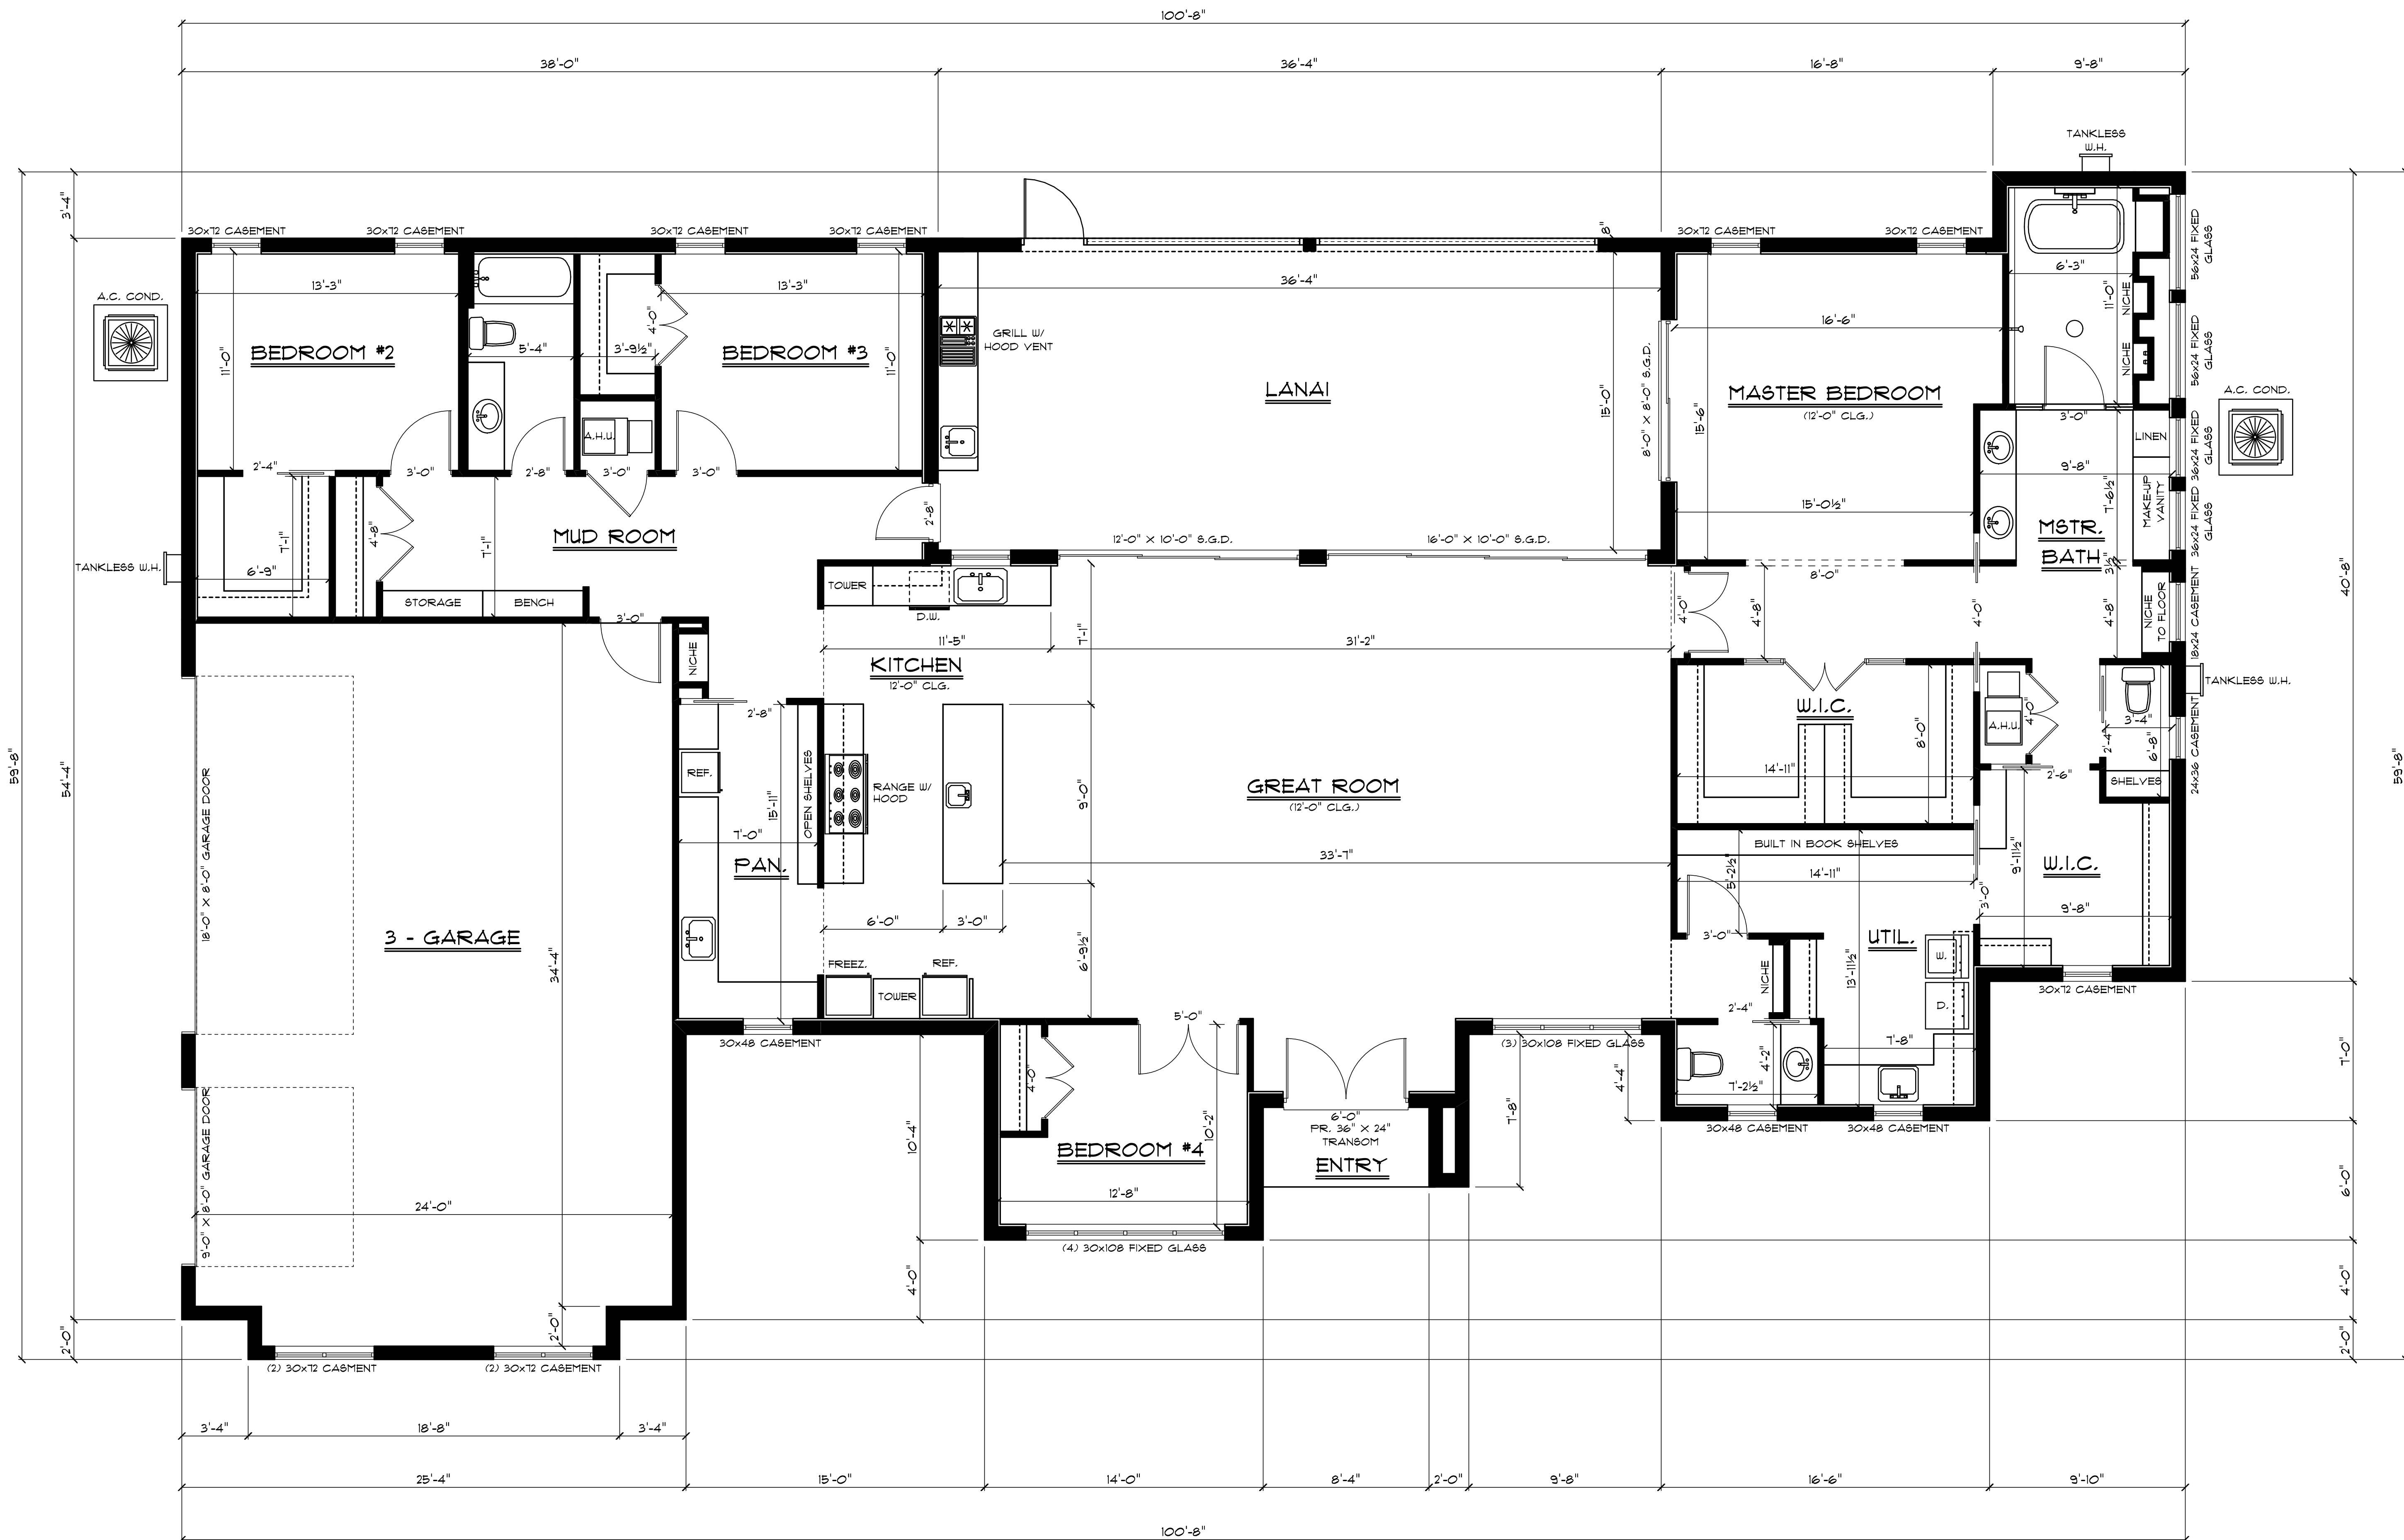

-----FLOOR PLAN-----
SCALE: 1/4" = 1'-0"

FOOTAGES-----	
HEATED & COOLED-----	3211 S.F.
GARAGE-----	910 S.F.
LANIA-----	569 S.F.
ENTRY-----	42 S.F.
TOTAL UNDER ROOF-----	4732 S.F.

E6G
J. LEE SMITH, P.E.
P.E. #36171
ENGINEERING SERVICES GROUP, LLC
391 W. ALFRED ST.
TAVARES, FL 32718
CA # 8886
PHONE: (352) 388-1135

APPLICABLE CODES	
BUILDING CODE	FLORIDA BUILDING CODE, BUILDING 2023 8TH EDITION
MECHANICAL CODE	FLORIDA BUILDING CODE, MECHANICAL 2023 8TH EDITION
PLUMBING CODE	FLORIDA BUILDING CODE, BUILDING 2023 8TH EDITION
ELECTRICAL CODE	NEC 2020 AND NFPA 70
FIRE CODE	THE 2023 8TH EDITION FIRE PREVENTION OR NFPA 101 2021
ACCESSIBILITY CODE	FLORIDA BUILDING CODE, BUILDING 2023 8TH EDITION
ENERGY CODE	FLORIDA BUILDING CODE, BUILDING 2023 8TH EDITION
METHOD OF DESIGN	ASCE 1-22

DATE:	
REVISED:	
SHEET	
#	
OF	