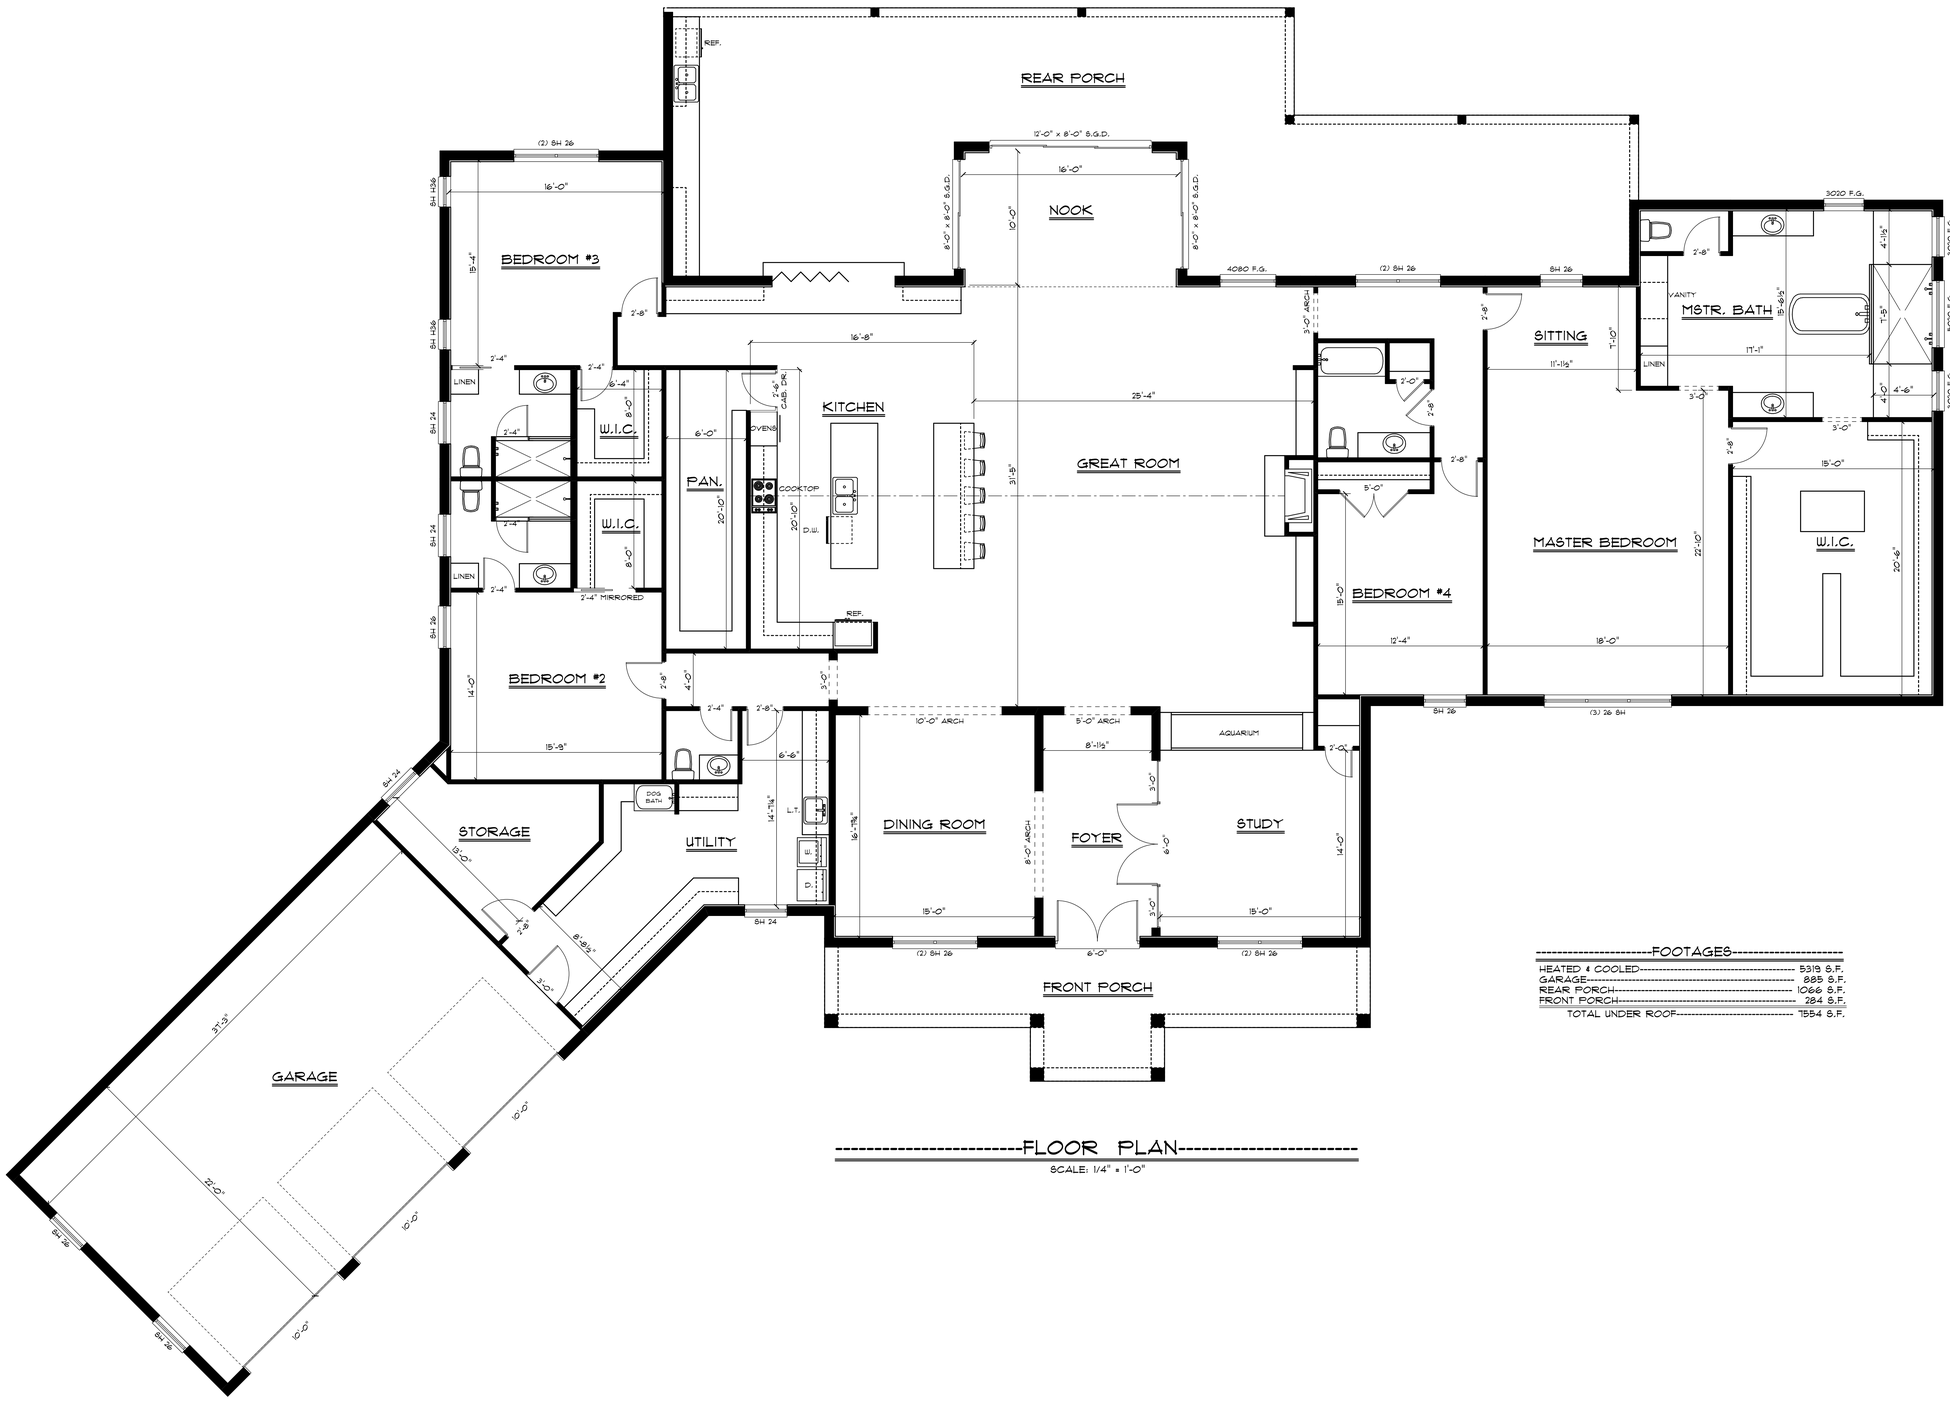

FLOOR PLAN

SCALE: 1/4" = 1'-0"

FOOTAGES

HEATED & COOLED	5319 S.F.
GARAGE	885 S.F.
REAR PORCH	1066 S.F.
FRONT PORCH	284 S.F.
TOTAL UNDER ROOF	7554 S.F.