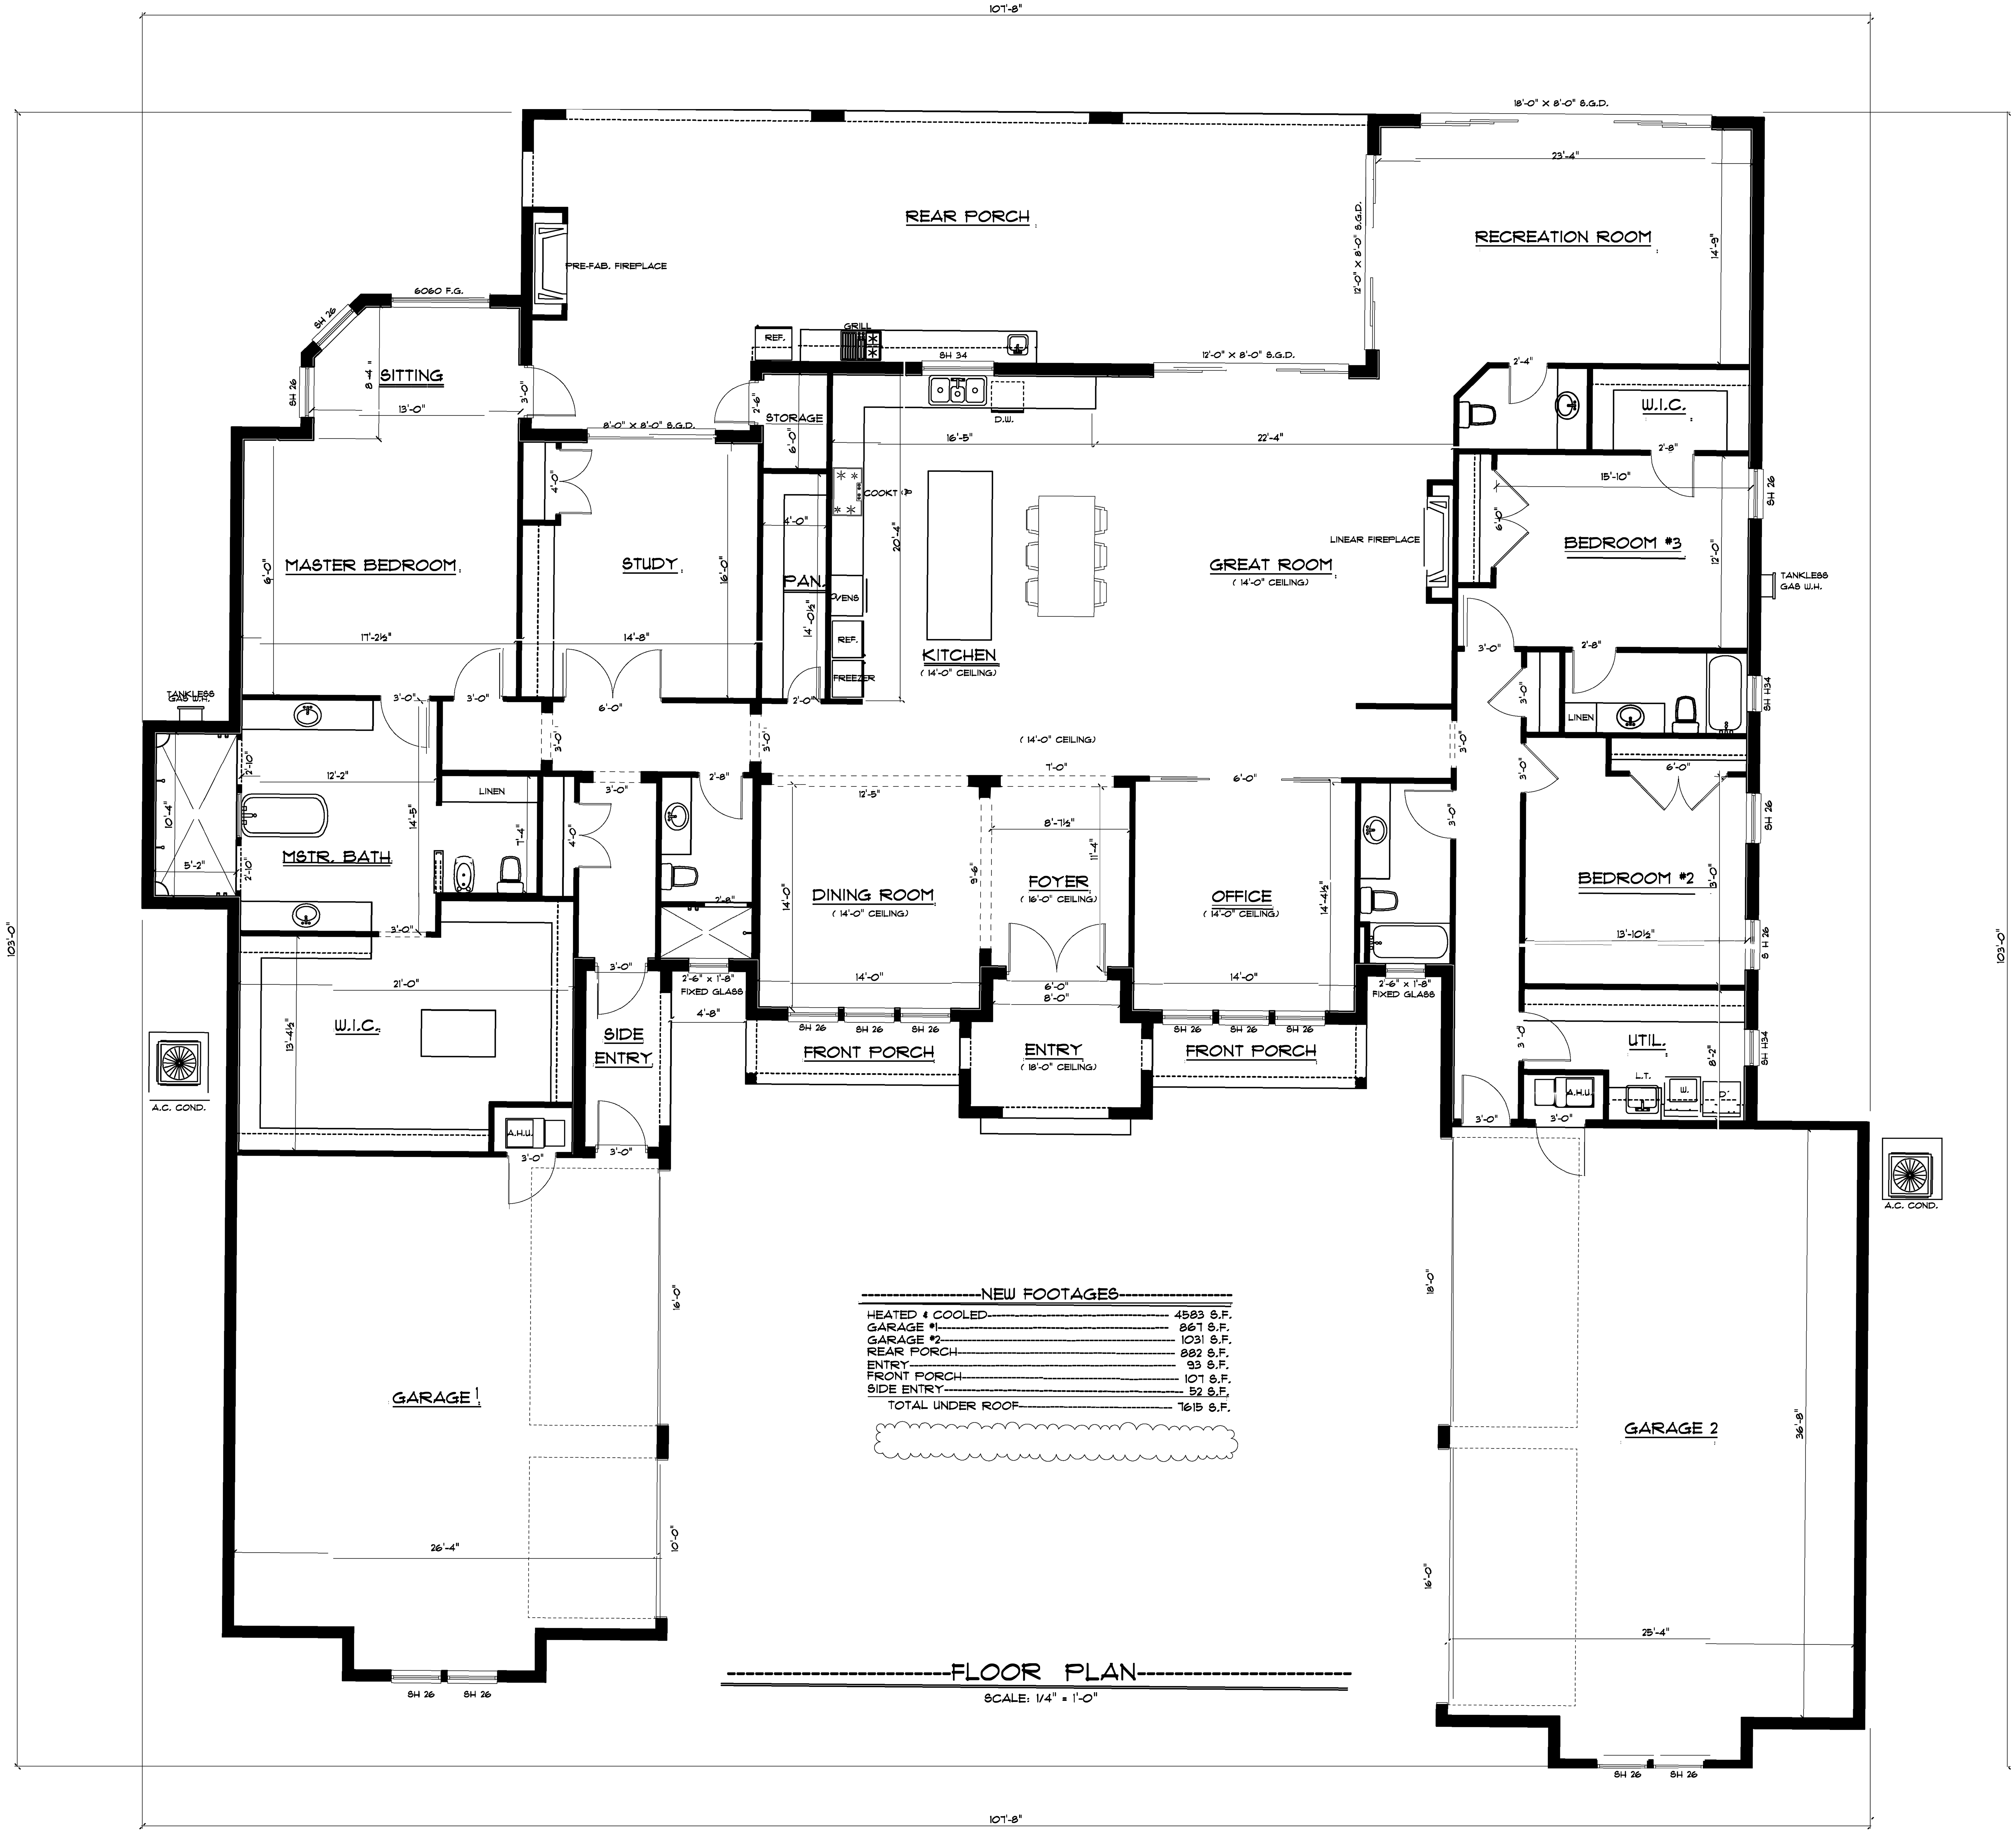

NEW FOOTAGES

HEATED & COOLED	4583 S.F.
GARAGE #1	867 S.F.
GARAGE #2	1031 S.F.
REAR PORCH	882 S.F.
ENTRY	93 S.F.
FRONT PORCH	107 S.F.
SIDE ENTRY	52 S.F.
TOTAL UNDER ROOF	7615 S.F.

FLOOR PLAN

SCALE: 1/4" = 1'-0"